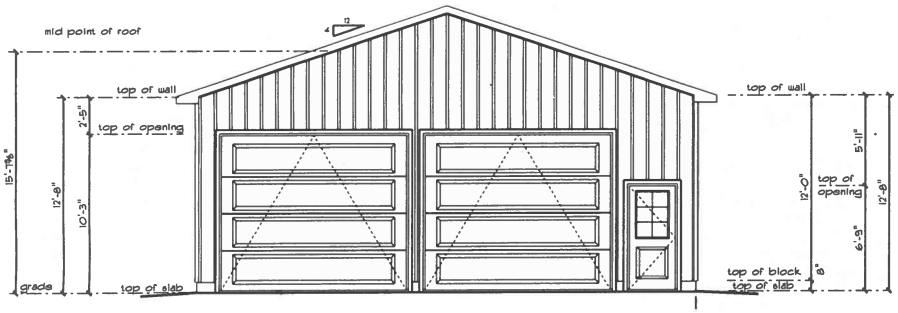

FRONT ELEVATION

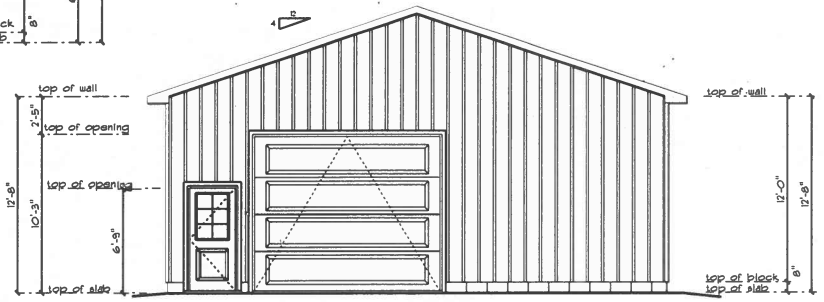

REAR ELEVATION

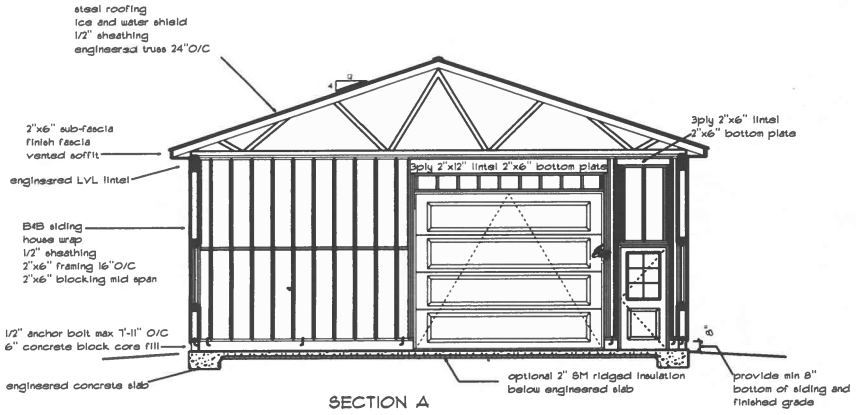

SECTION A

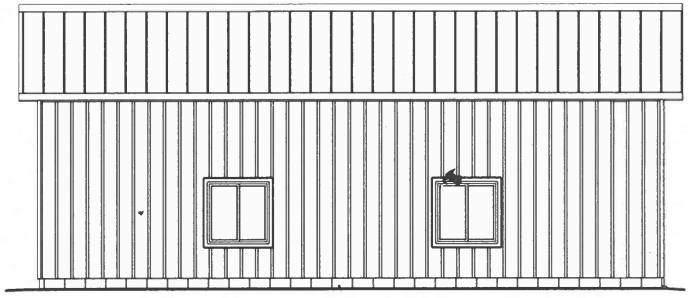

LEFT ELEVATION

window height to be determine on site

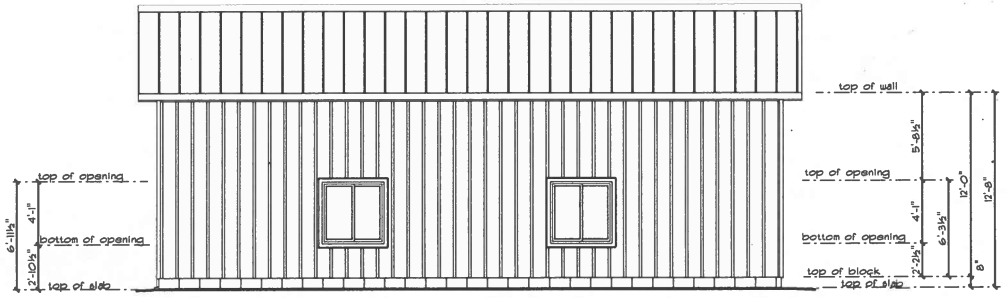

RIGHT ELEVATION

NOTE: opening sizes are a suggestion only
R.S.O. are to be confirmed

GARAGE REPLACEMENT
VINCE LADOUCEUR
14 BEECHROFD
PENETANG

THE HOME OWNER TAKES RESPONSIBILITY FOR THIS GARAGE DESIGN

SCALE 1/4"=1'-0"	DRAWN BY MM	REVIEWED BY MM
DATE 2024-07-28	REVISED	DRAWING # THREE

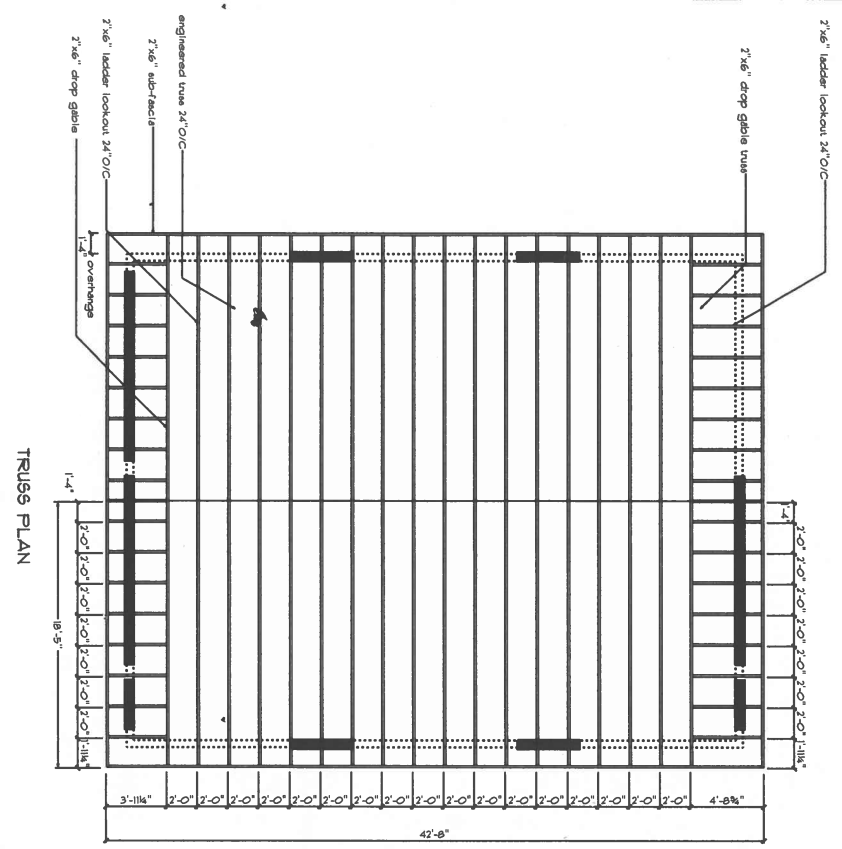

TRUSS PLAN

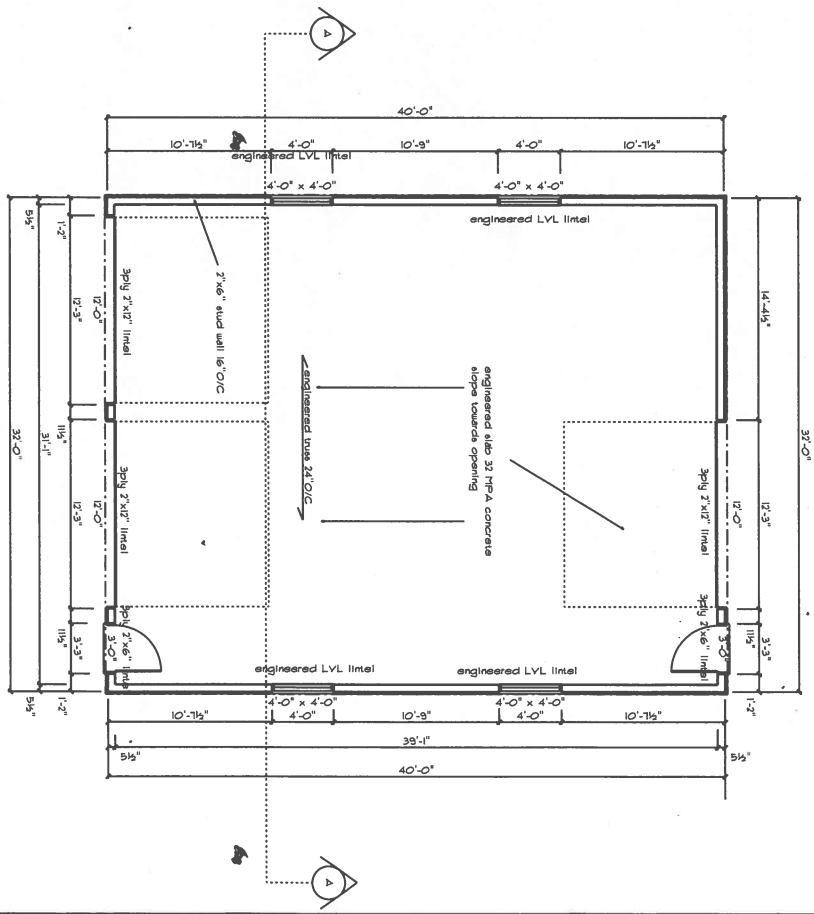

GARAGE PLAN

GARAGE REPLACEMENT VINCE LADOUCEUR 14 BEECHROFD PENETANG	THE HOME OWNER TAKES RESPONSIBILITY FOR THIS GARAGE DESIGN	SCALE 1/4"=1'-0"	DATE 2024-07-28
		DRAWN BY MM	REVISED
		REVIEWED BY MM	DRAWING # TWO

ENGINEERED SLAB ON GRADE
DESIGN BY OTHERS

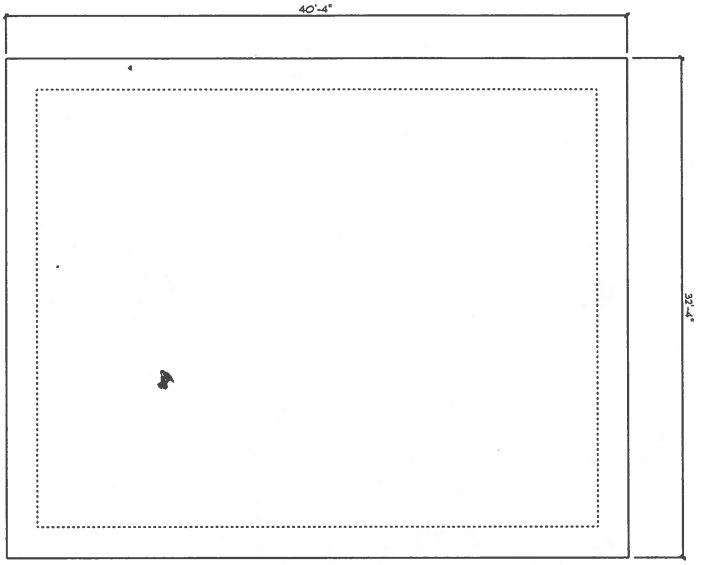

6" BLOCK PLAN

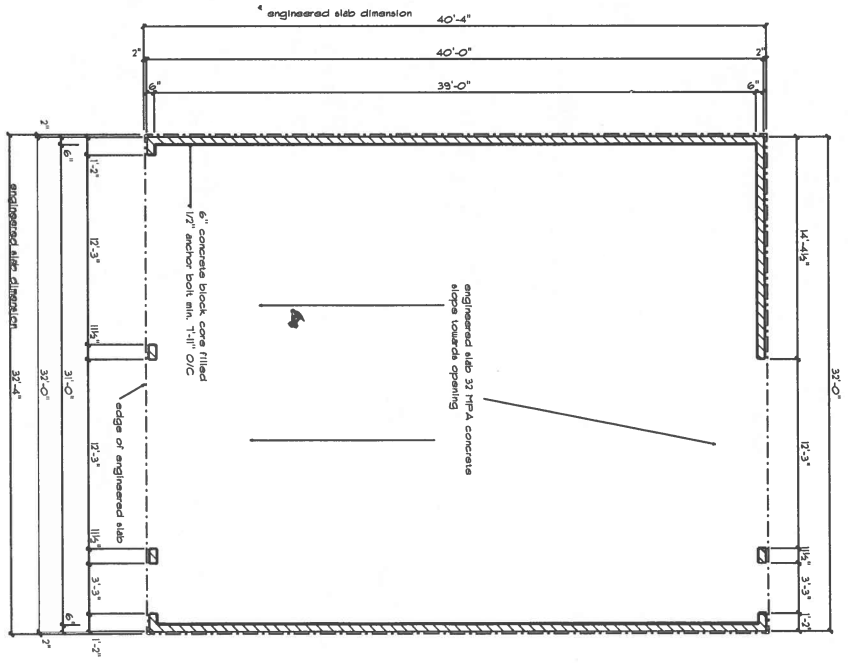

GARAGE REPLACEMENT VINCE LADOUCEUR 14 BEECHROFD PENETANG	THE HOME OWNER TAKES RESPONSIBILITY FOR THIS GARAGE DESIGN	SCALE 1/4"=1'-0"	DATE 2024-07-28
		DRAWN BY MM	REVISED
		REVIEWED BY MM	DRAWING # ONE